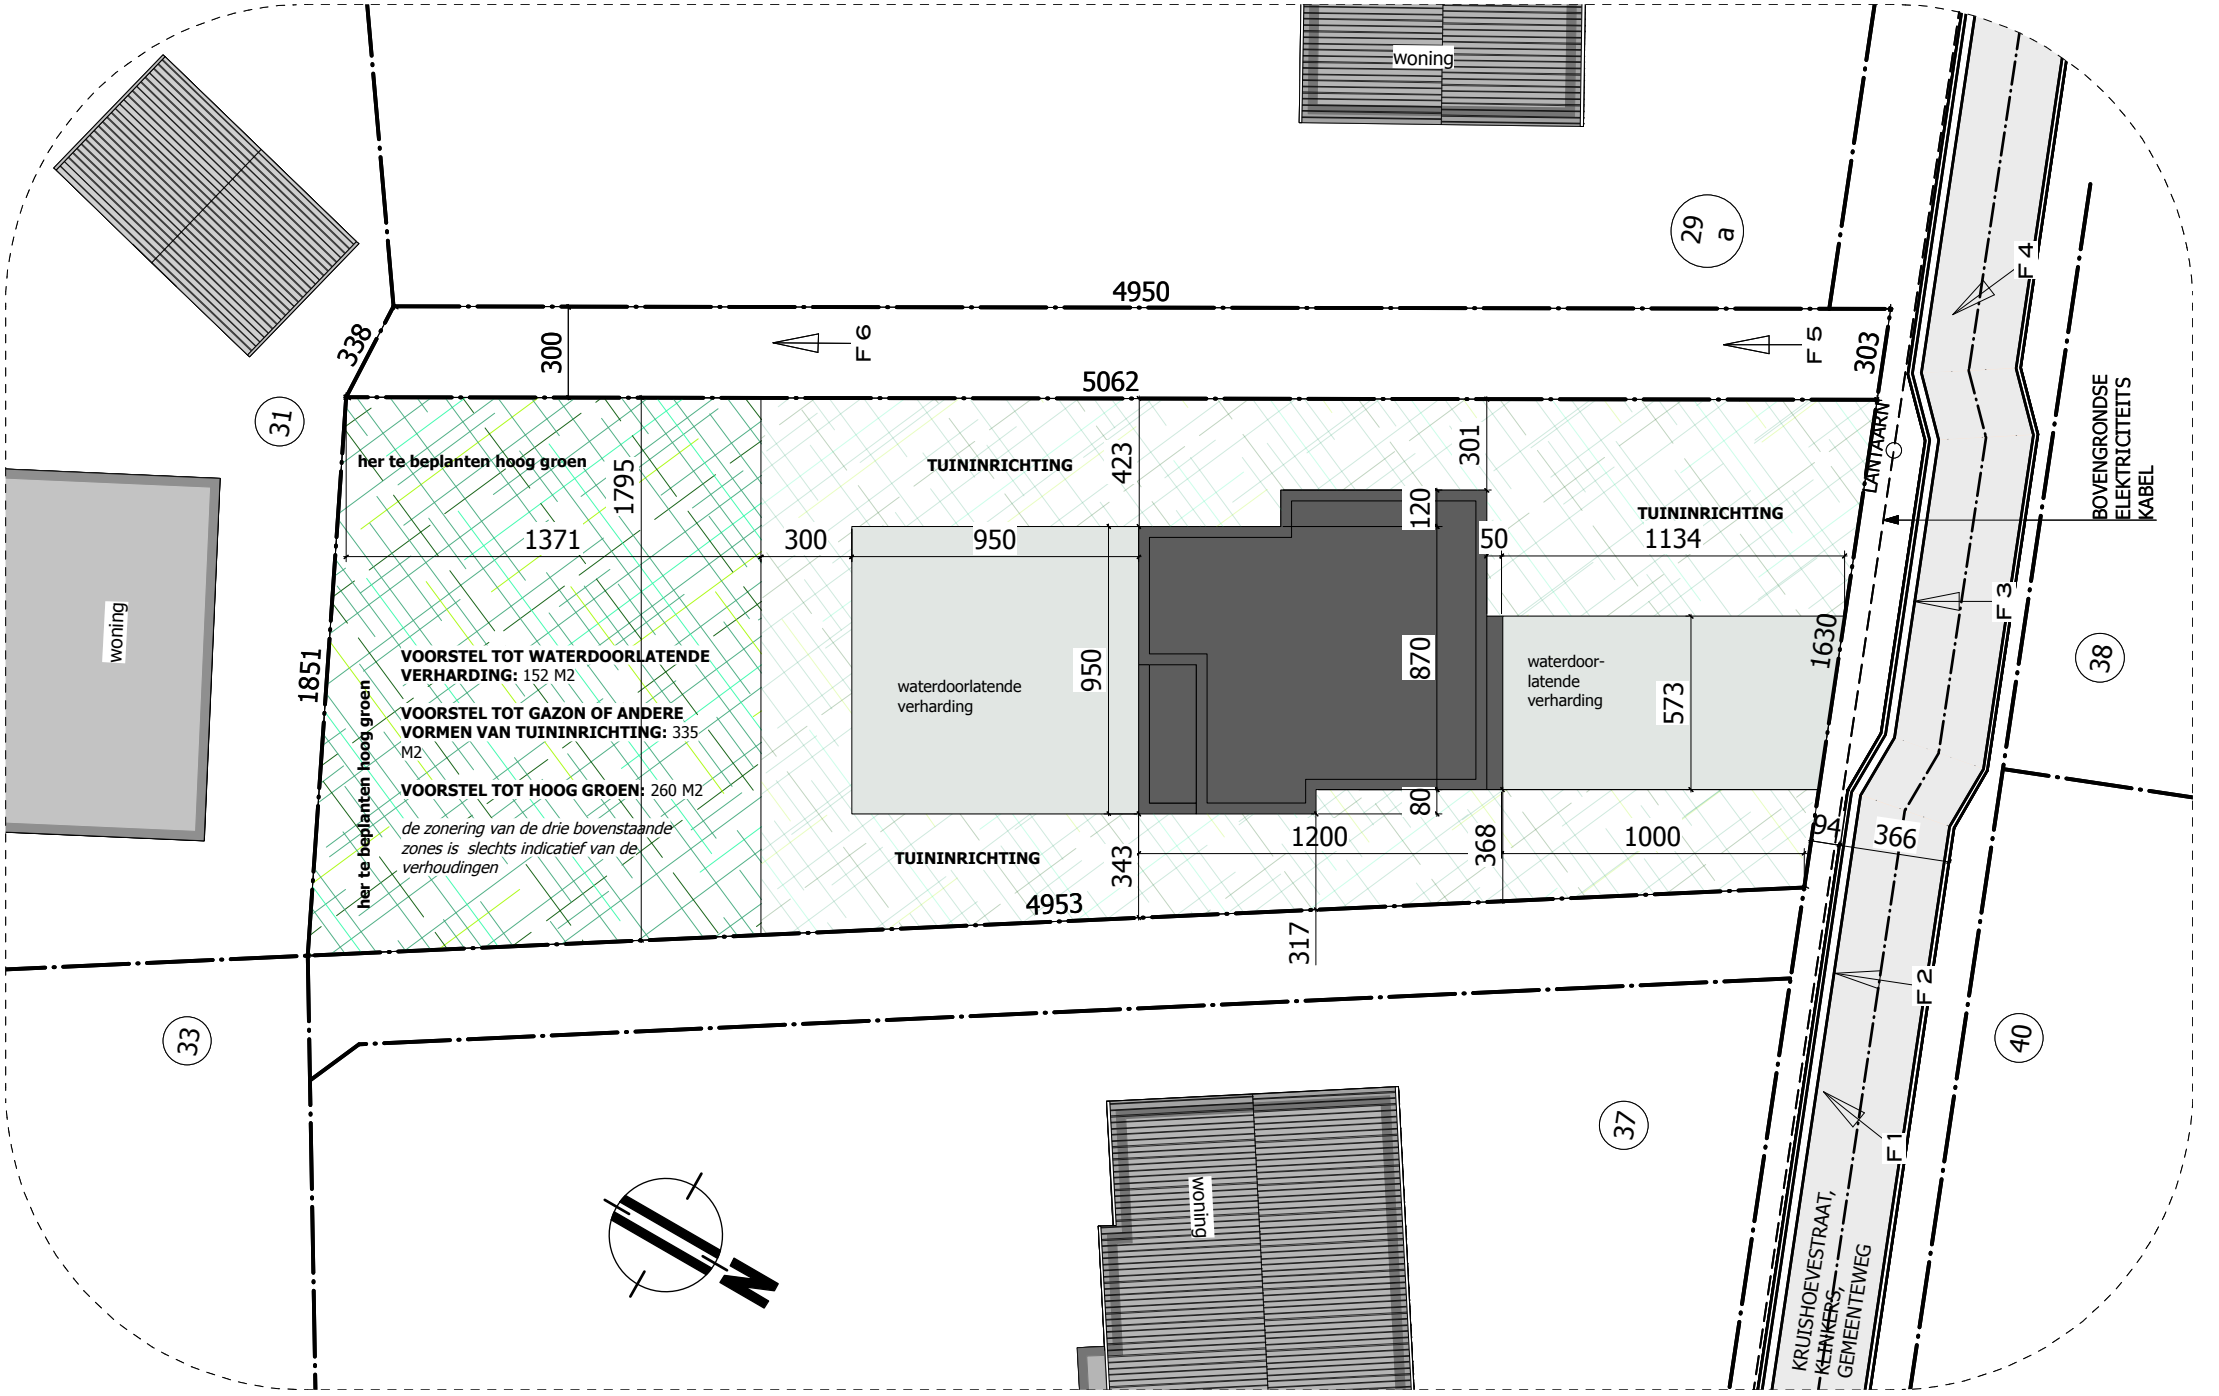

INPLANTINGSPLAN